Option 1 - Separated Bike Lanes

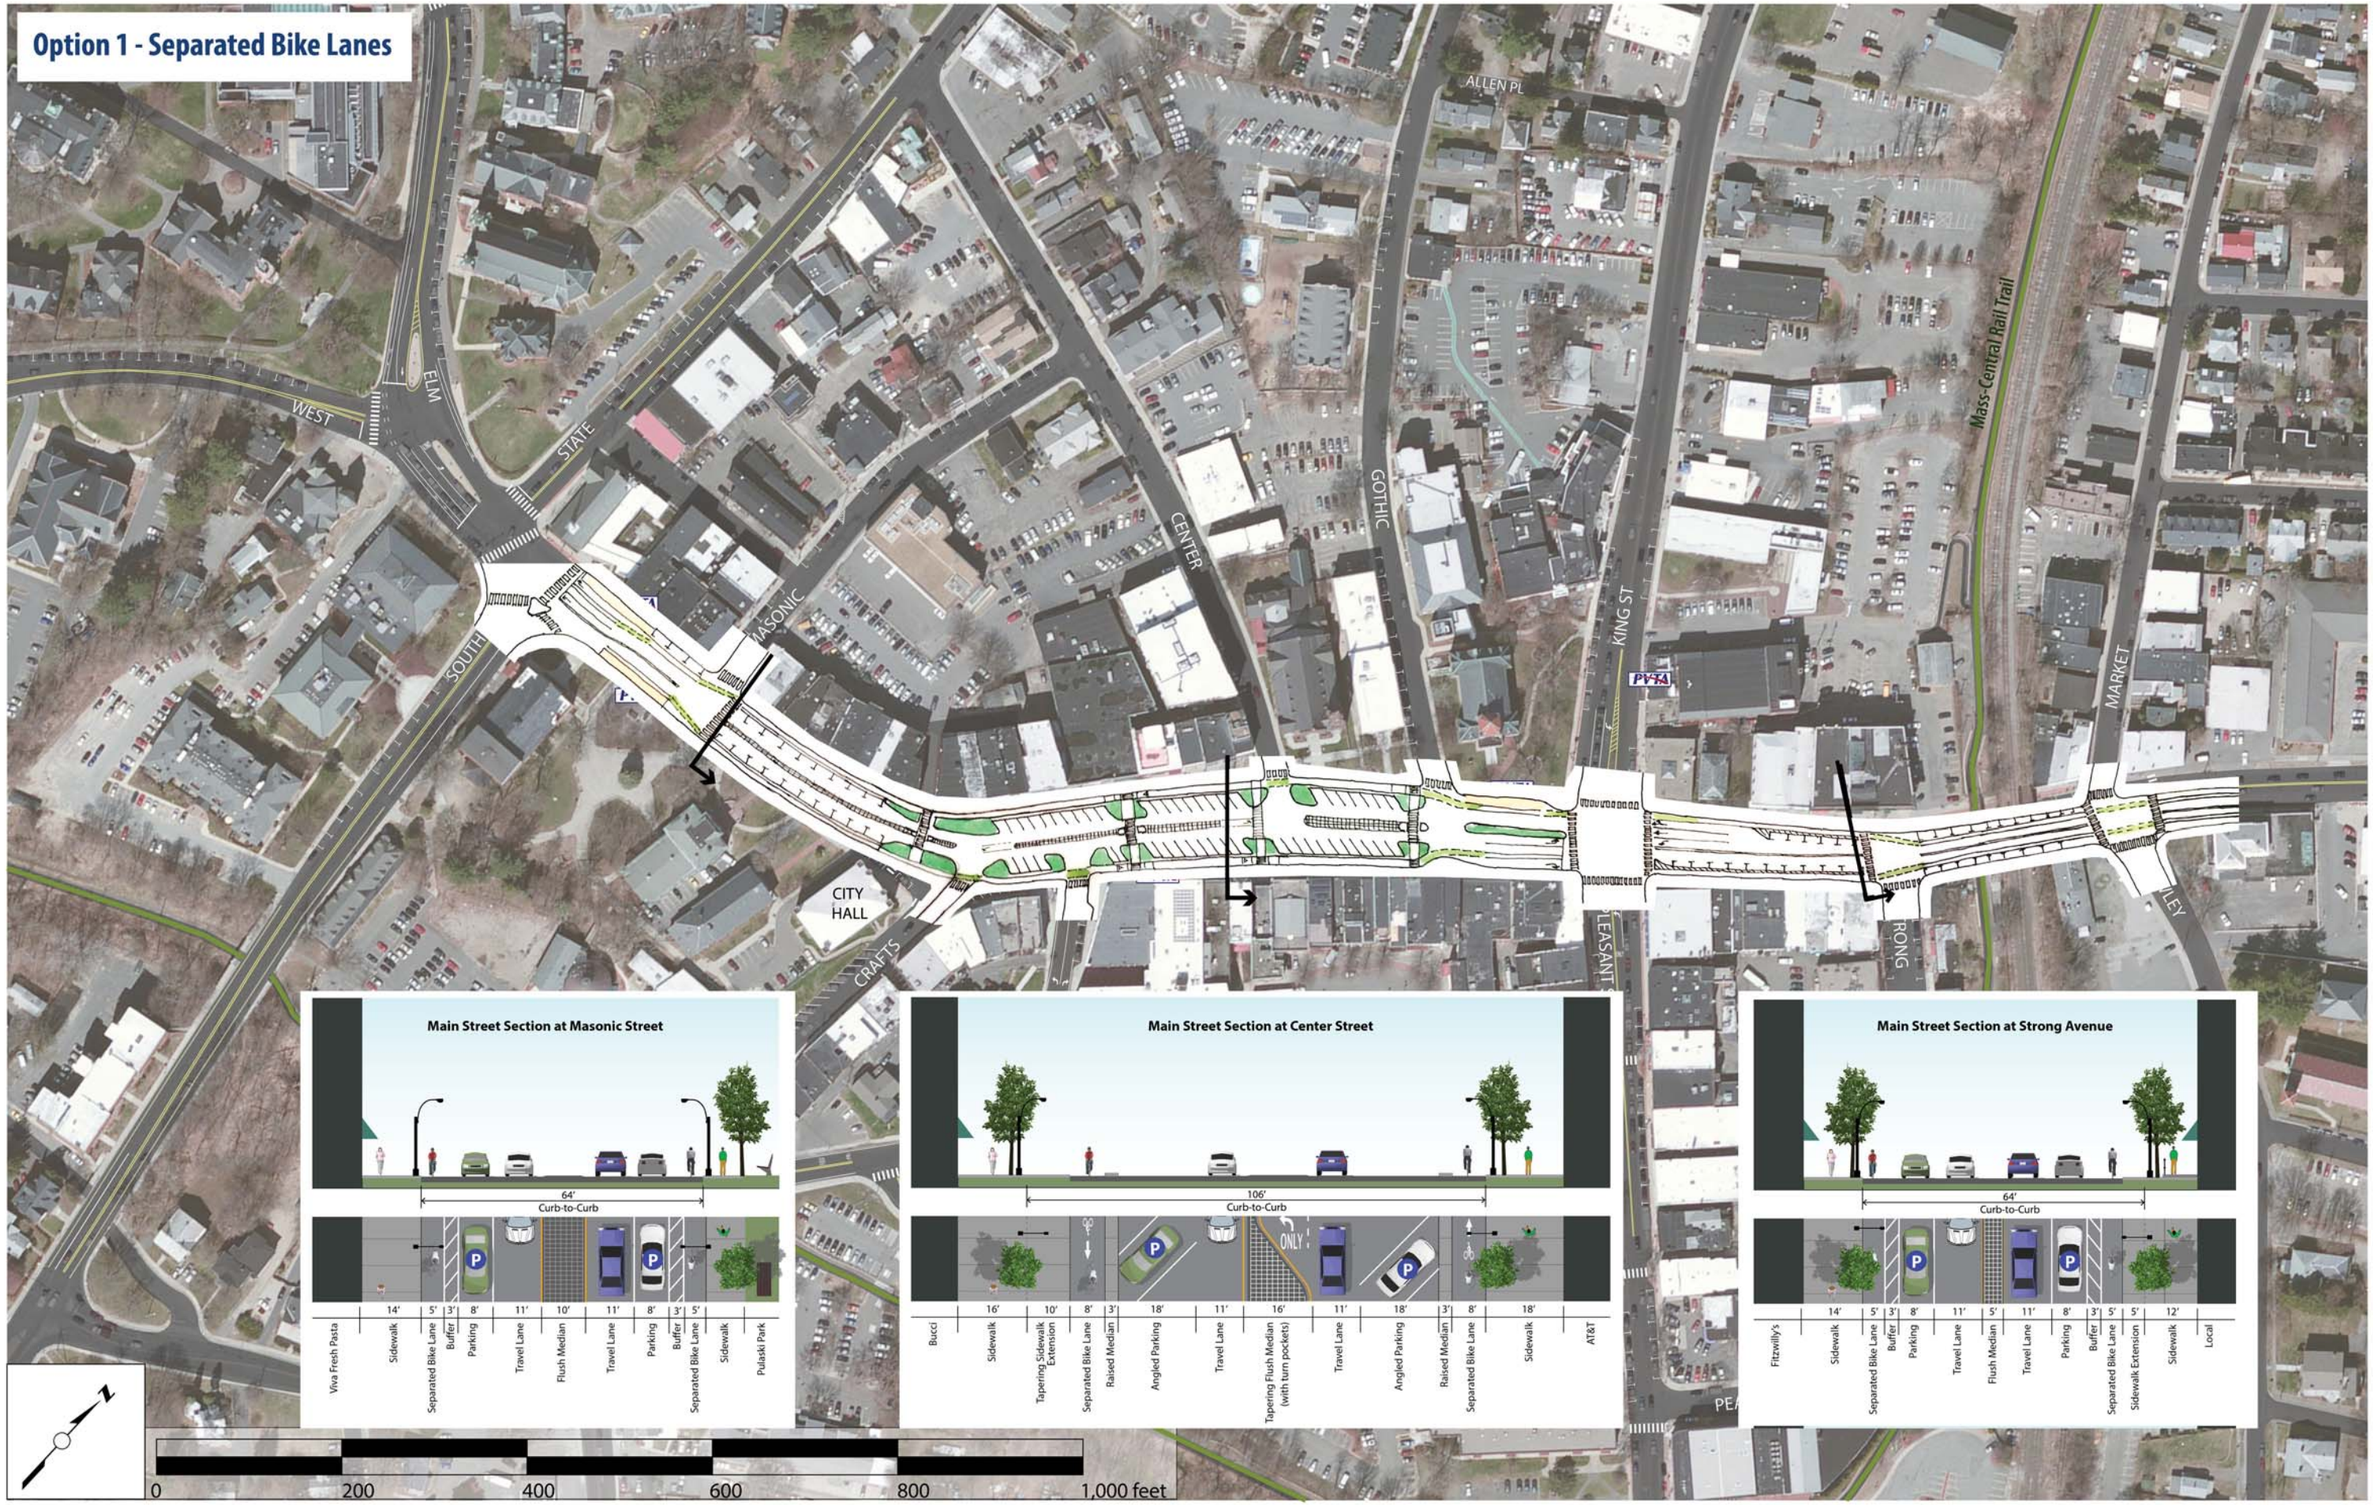

WALK NORTHAMPTON BIKE

alta PLANNING + DESIGN